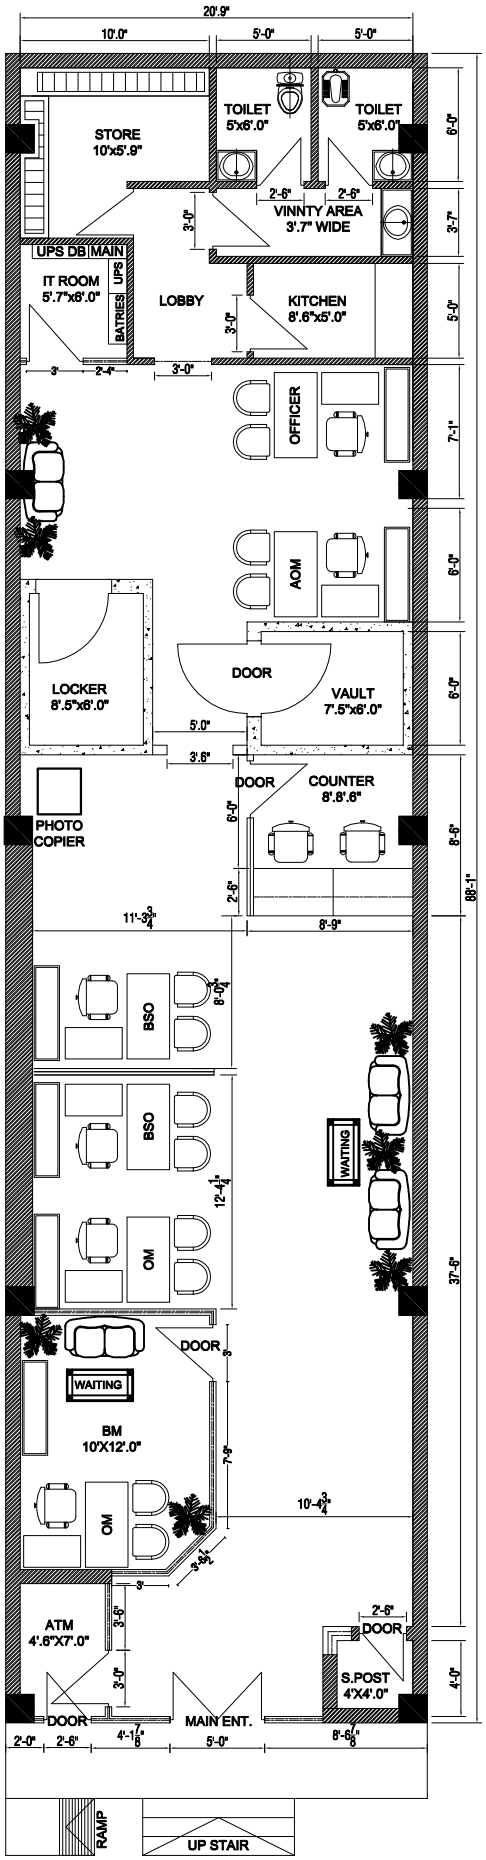

SCHEDULE OF AREA

FRONT	22'.5"
DEPTH	88'.0"
TOTAL AREA	1958.00 sqft

PROJECT

BOK MODEL TOWN
MULTAN BRANCH.

DRAWN BY